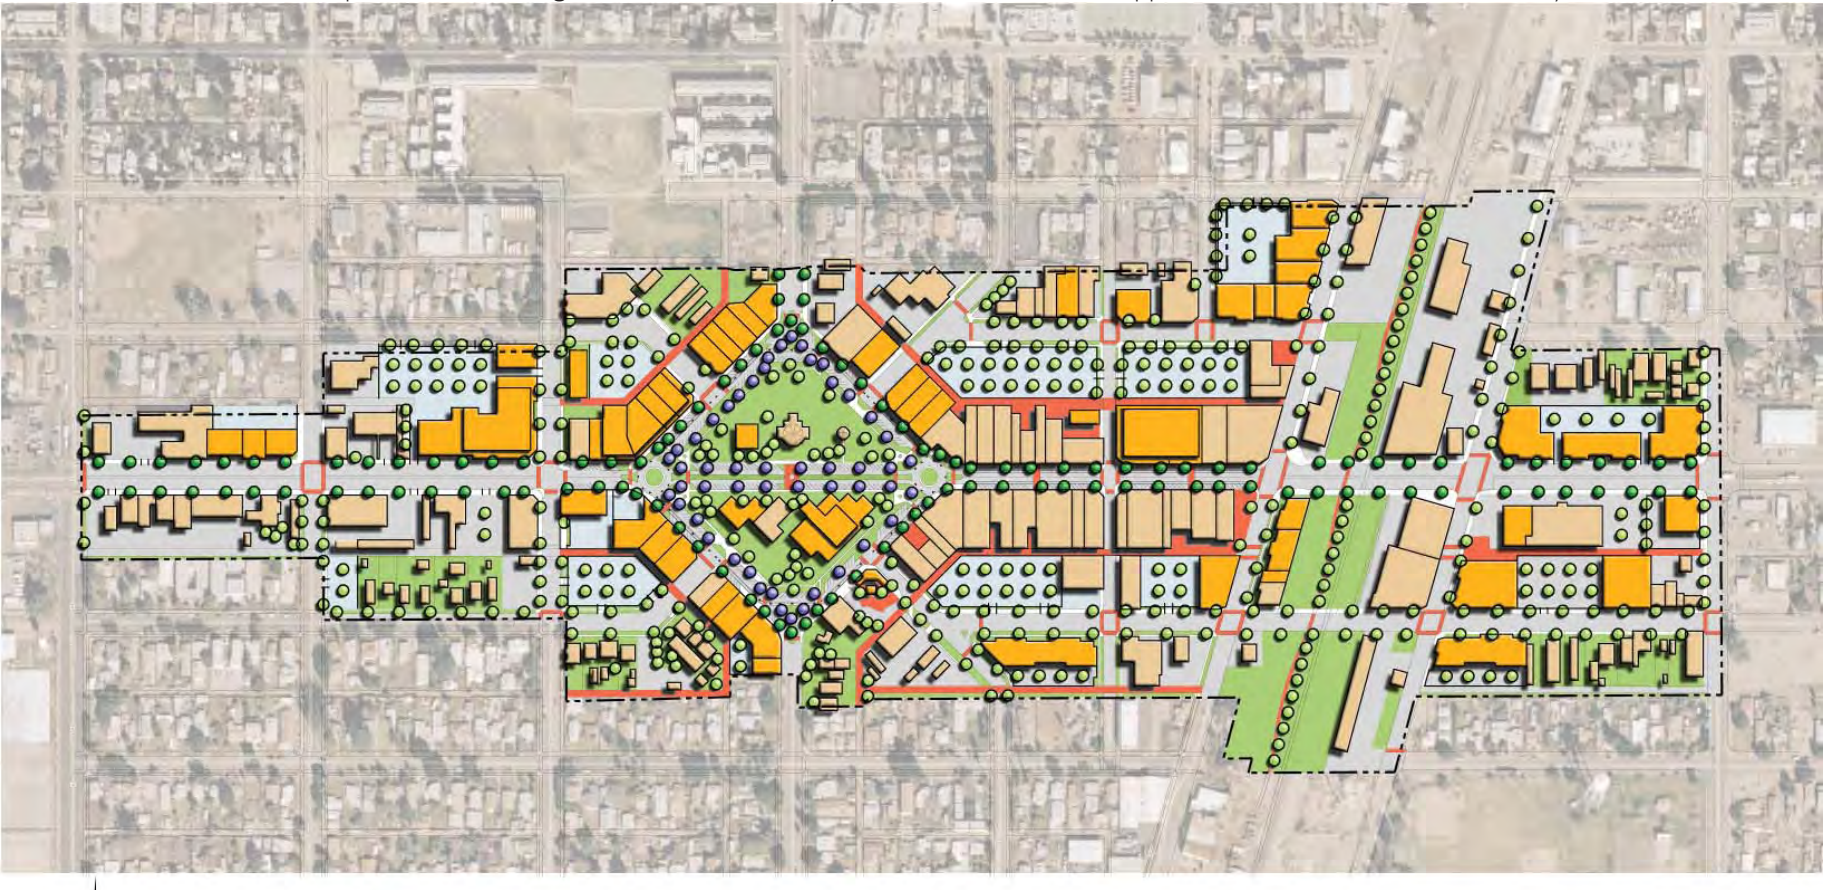

Proposed Buildings

Existing Buildings

Proposed Parking

Proposed Public Gathering Spaces

175 0 175 350 525

SCALE: 1"=350'

RBF CONSULTING

PLANNING ■ DESIGN ■ CONSTRUCTION

14725 ALTON PARKWAY
IRVINE, CALIFORNIA 92618-2027
949.472.3505 • FAX 949.472.8373 • www.RBF.com

DOWNTOWN BRAWLEY CONCEPT PLAN

City of Brawley, California